
DURO-LAST®
THE WORLD'S BEST ROOF®

DETAIL TAS1090

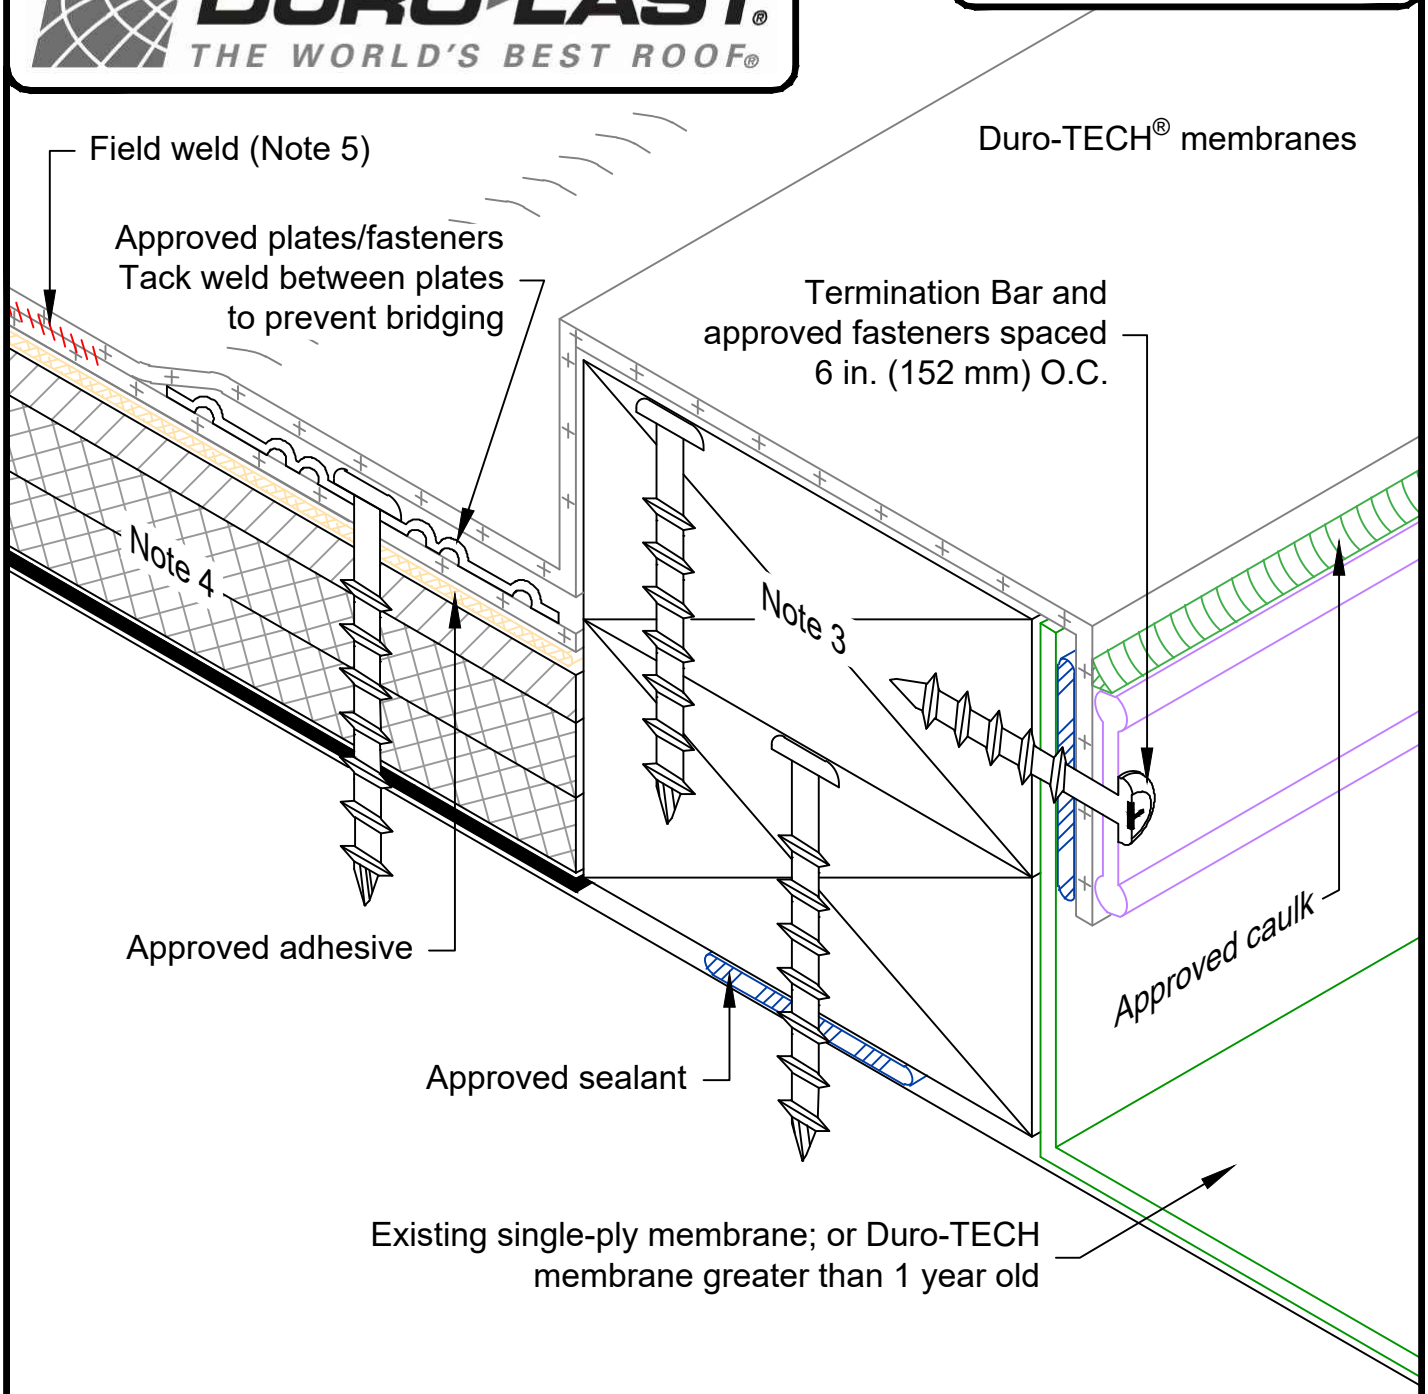

Note 1: Finished detail must **not** impede the drainage or flow of water.

Note 2: Tie-in detail for all flat surfaces. When tie-in is across metal flutes, the use of Detail TAS1070 will be required in conjunction with Detail TAS1090.

Note 3: Refer to General Requirements for wood nailer requirements.

Note 4: Refer to specifications for vapor barrier, insulation, cover board, and deck requirements.

Note 5: All field welds must be a minimum of 1-1/2 in. (40 mm) wide.

REVISED:	08/11/2026	TPO GENERAL DETAIL FOR ADHERED NON-FLEECE SYSTEMS
CREATED:	04/13/2026	SINGLE-PLY ROOF TIE-IN
SCALE:	NONE	RE-ROOF