
DURO-LAST®
THE WORLD'S BEST ROOF®

DETAIL TAS2022

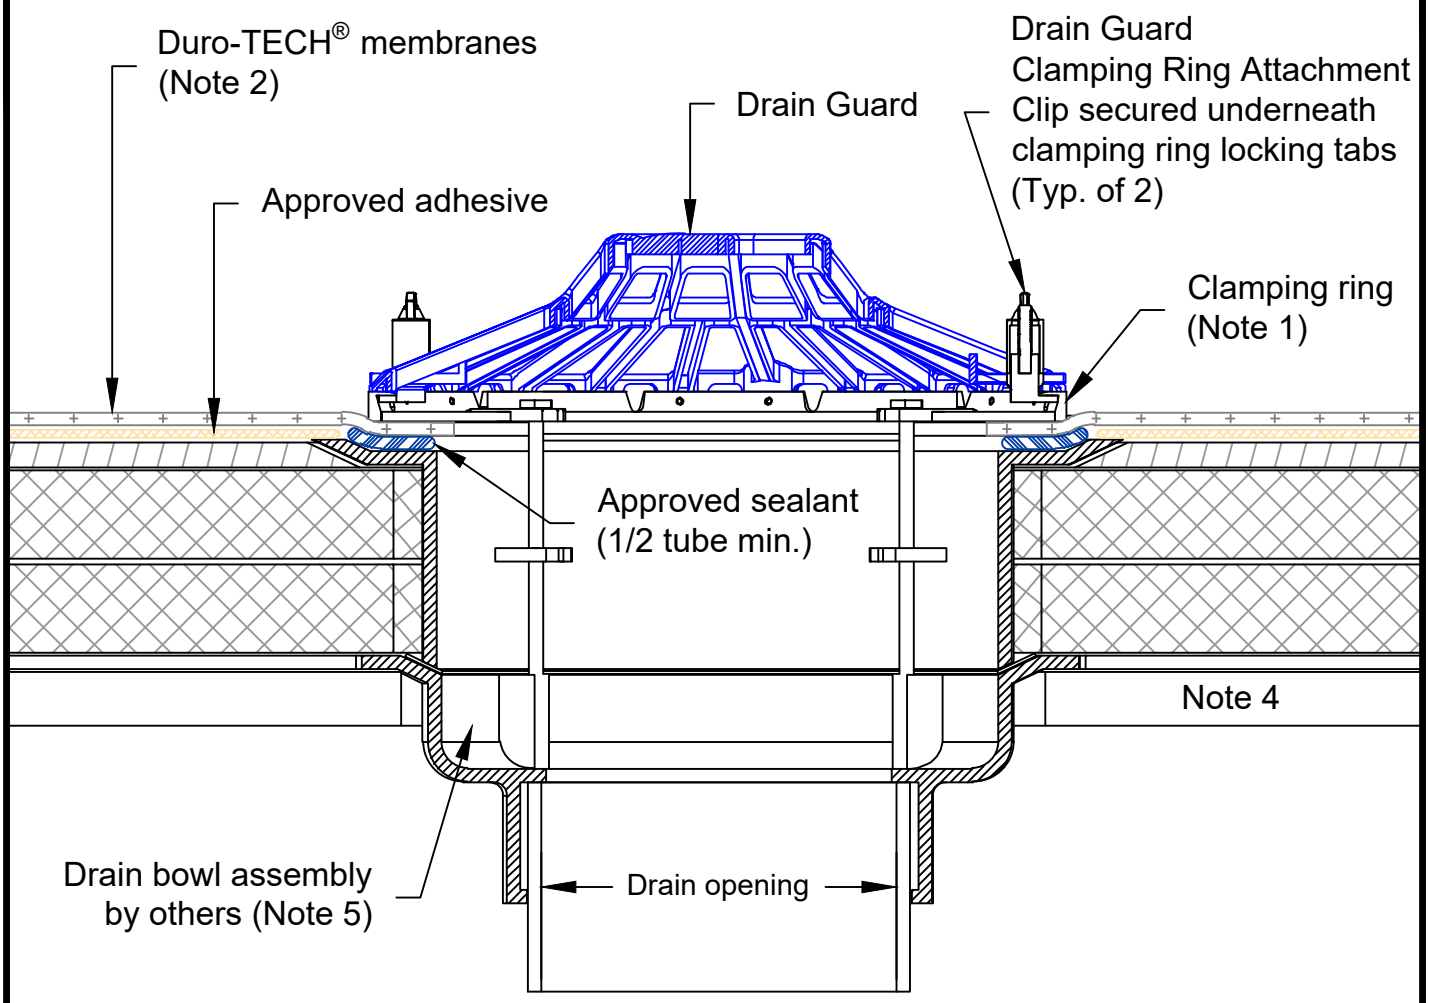

Note 1: Compatible clamping rings: Watts B2-FLG, Zurn 56588, Zurn 29480, Wade W-3000-I-FRG, JR Smith 3260 and JR Smith 35400.

Note 2: Duro-TECH membrane must extend beyond the inside of the clamping ring. The hole in the membrane must be larger than the drain pipe diameter.

Note 3: The designer should consider insulating the drain components below the deck to prevent potential condensation.

Note 4: Refer to specifications for vapor barrier, insulation, cover board, and deck requirements.

Note 5: Installation of drain bowl assembly to be completed by project general contractor and/or plumber.

REVISED:	08/10/2026	TPO DRAINAGE DETAIL FOR ADHERED NON-FLEECE SYSTEMS
CREATED:	09/26/2025	CLAMPING RING ROOF DRAIN WITH DURO-LAST® DRAIN GUARD
SCALE:	NONE	NEW CONSTRUCTION OR RE-ROOF