DURO-LAST
THE WORLD'S BEST ROOF

3D DETAIL 3510

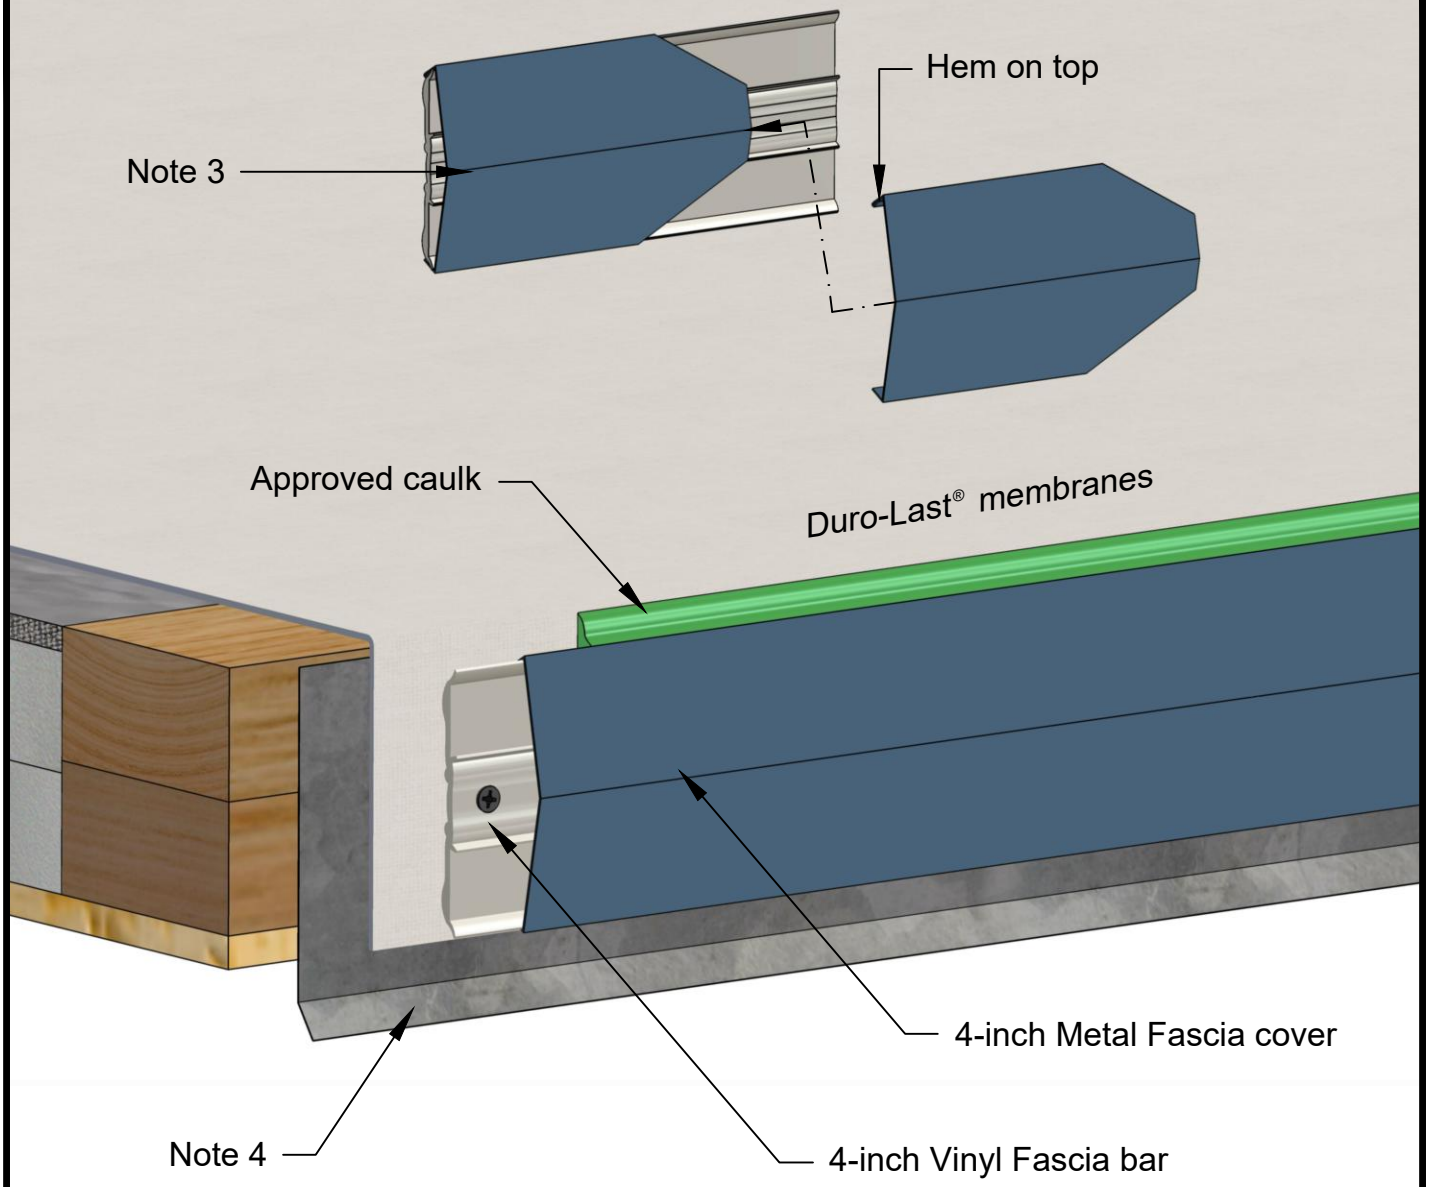

Note 1: This detail may also be used on parapets.

Note 2: Refer to Detail 3040 for complete installation instructions.

Note 3: Install adjacent edging over expansion tab and allow for 1/8 in. (3 mm) gap between overlapping sections.

Note 4: Contractor is responsible to cover any exposed wood nailers with metal flashing or approved edge detail by a minimum of 1 in. (25 mm).

REVISED: 09/23/26	METAL EDGE DETAIL FOR MECHANICALLY FASTENED SYSTEMS
CREATED: 12/05/17	4-INCH METAL FASCIA COVER
SCALE: NONE	NEW CONSTRUCTION OR RE-ROOF