DURO-LAST
THE WORLD'S BEST ROOF

3D DETAIL 7002

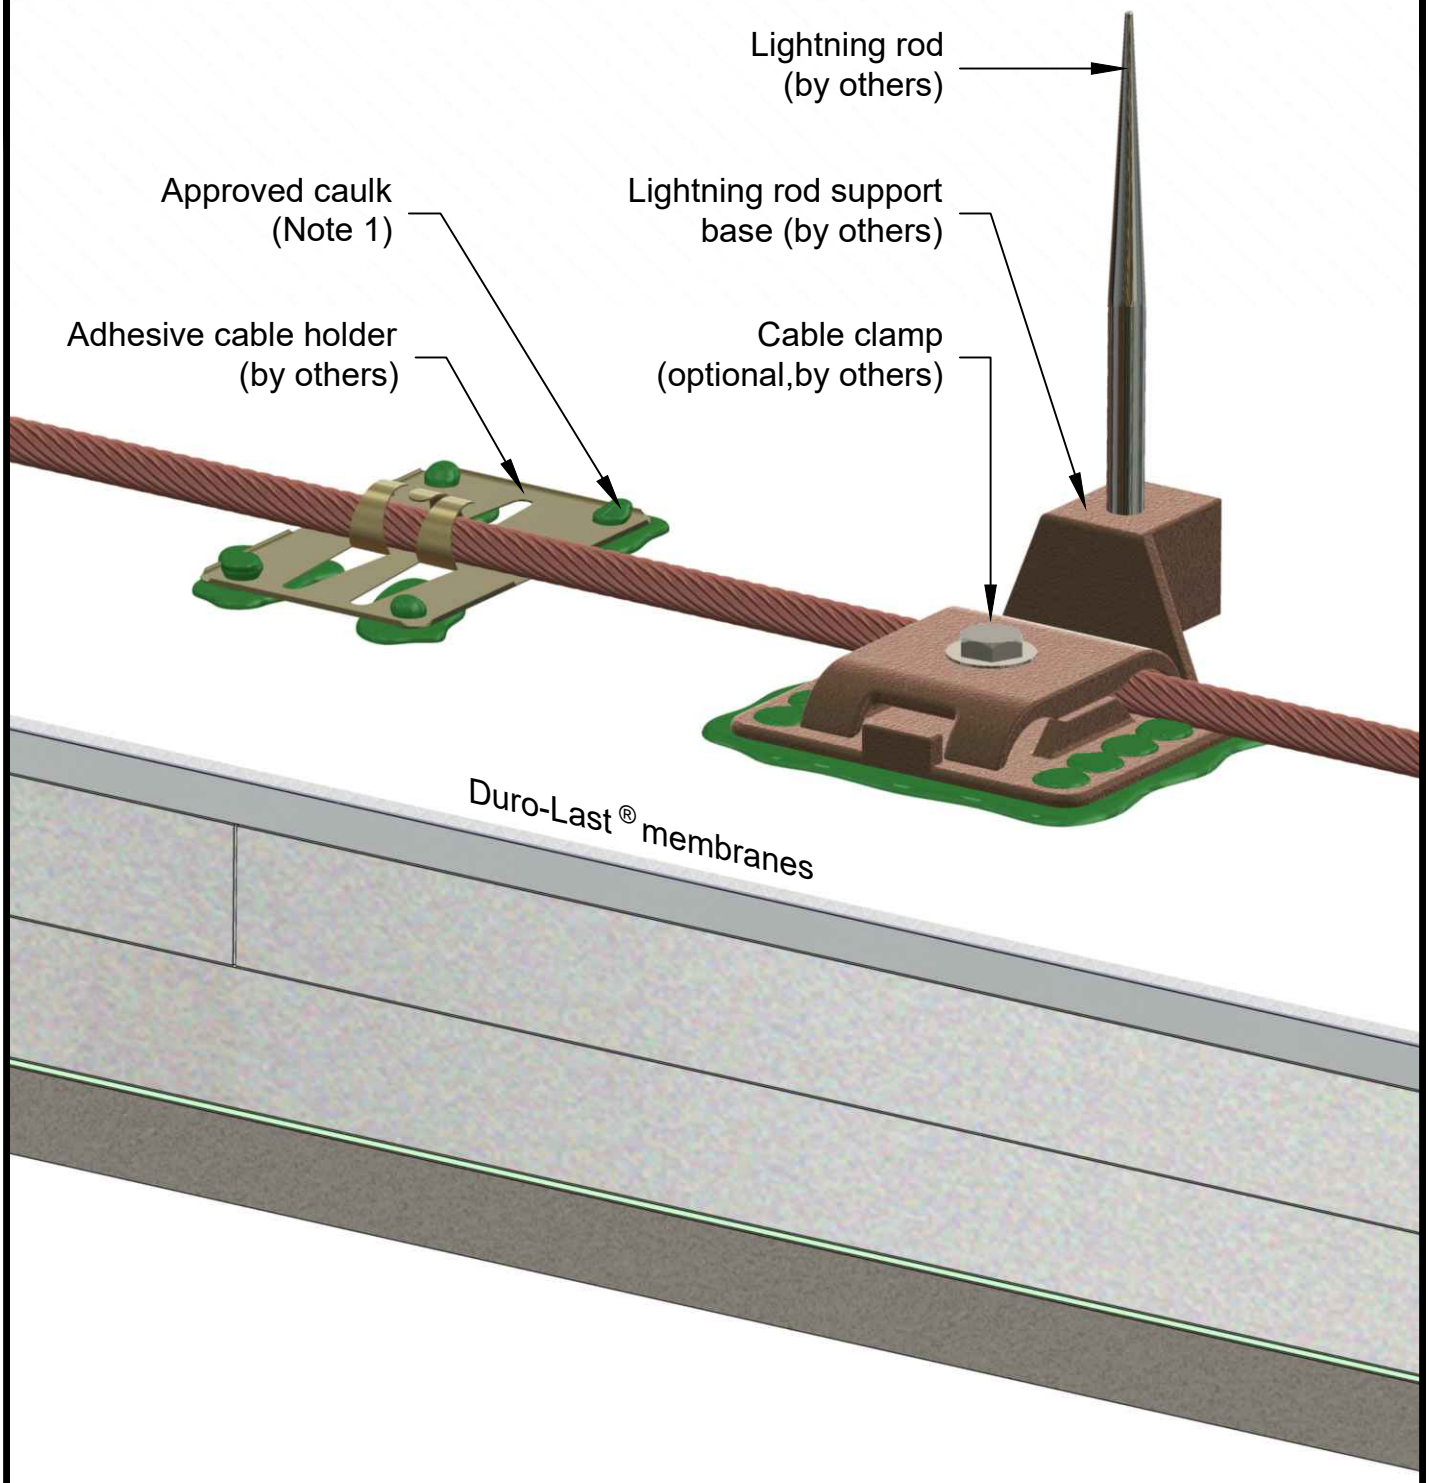

Note 1: Mechanical fastening of lightning detail not allowed.

REVISED:	09/10/2026	LIGHTNING PROTECTION DETAIL FOR ALL SYSTEMS SYSTEMS
CREATED:	11/21/2017	LIGHTNING PROTECTION ON DECK
SCALE:	NONE	NEW CONSTRUCTION OR RE-ROOF