DURO-LAST
THE WORLD'S BEST ROOF

DETAIL 7002

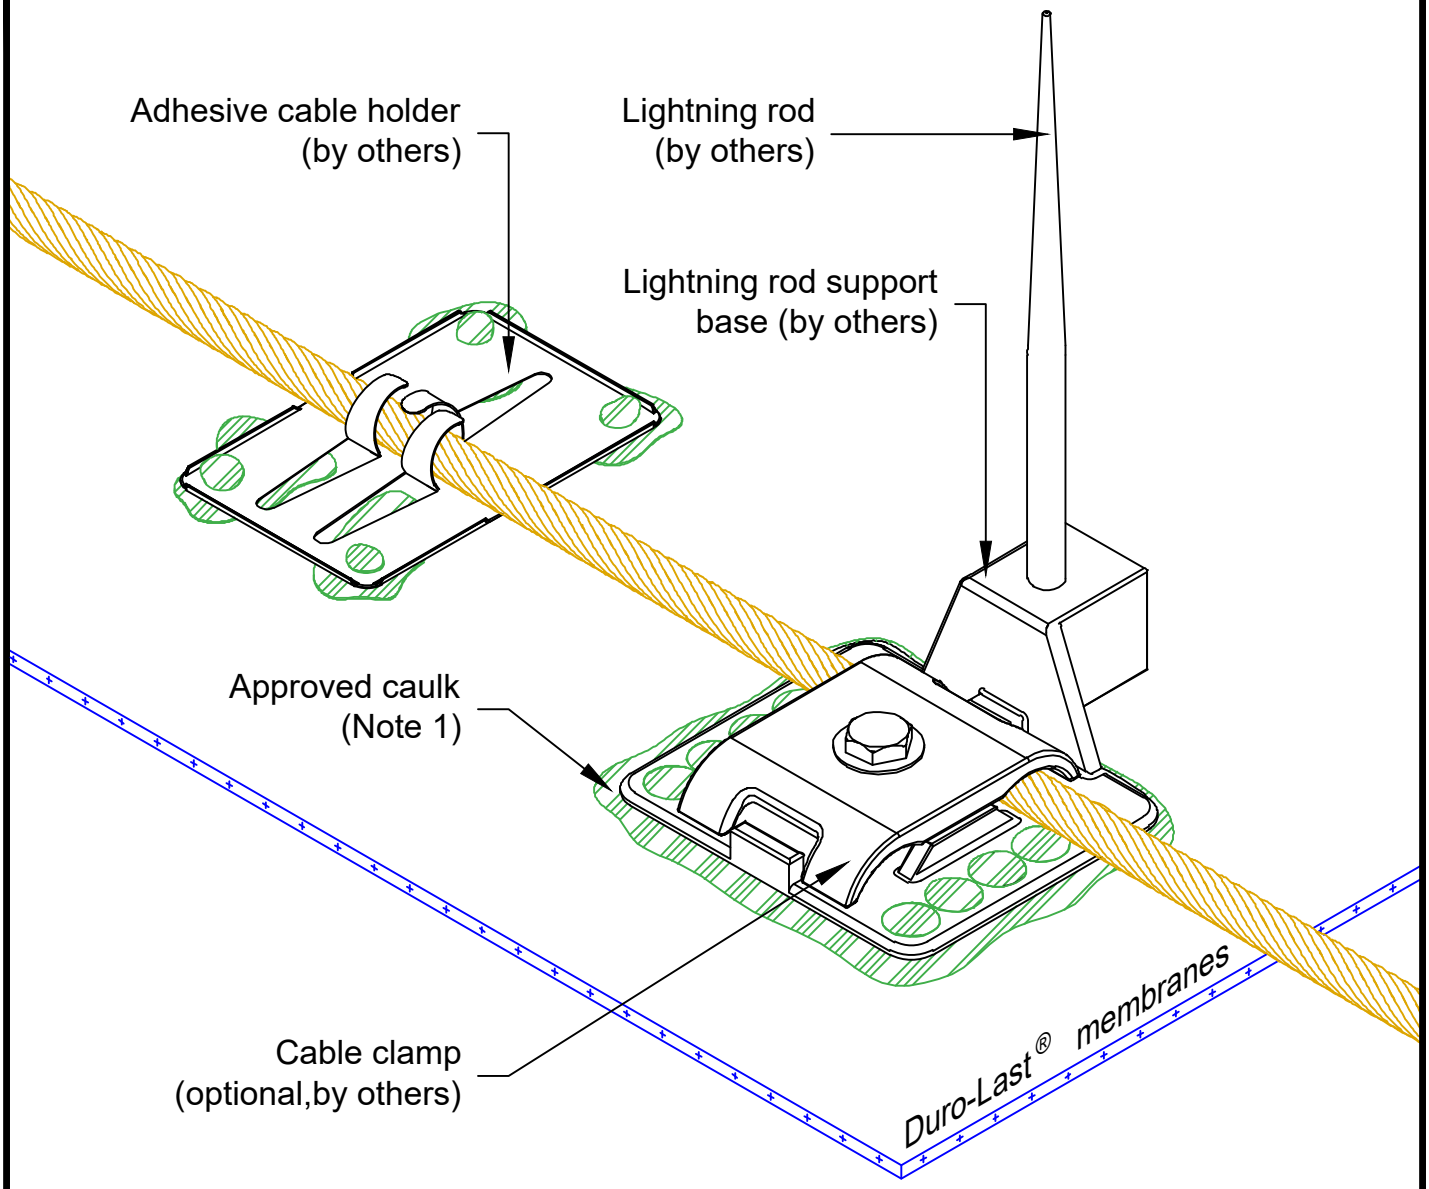

Note 1: Mechanical fastening of lightning detail not allowed.

REVISED: 09/11/2026	LIGHTNING PROTECTION DETAIL FOR ALL SYSTEMS
CREATED: 02/03/2017	LIGHTNING PROTECTION ON DECK
SCALE: NONE	NEW CONSTRUCTION OR RE-ROOF