
DURO-LAST®
THE WORLD'S BEST ROOF®

DETAIL 4025

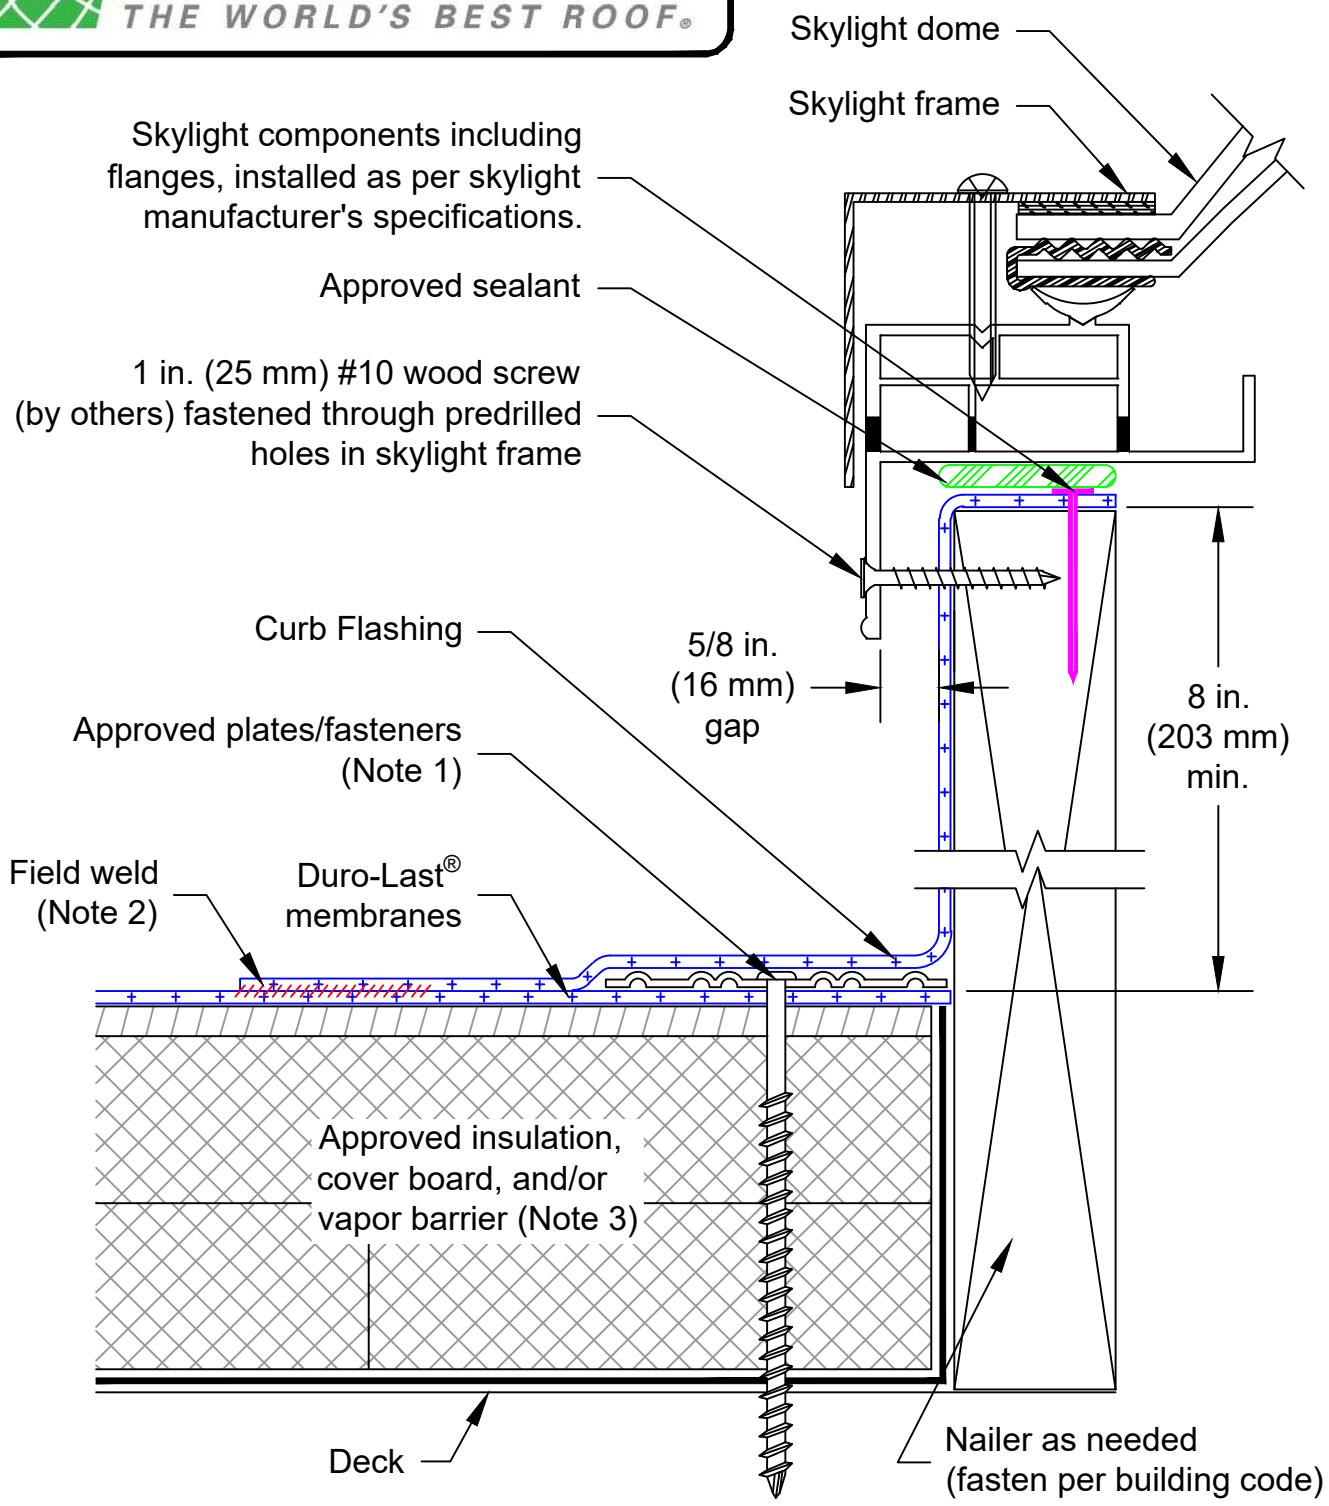

Note 1: Deck membrane must be fastened around perimeter of roof penetration as per respective zone the skylight is located within (field, perimeter, corner).

Note 2: All field welds must be a minimum of 1-1/2 in. (40 mm) wide.

Note 3: Refer to specifications for vapor barrier, insulation, and cover board requirements.

REVISED: 06/22/2026	ROOF PENETRATION DETAIL FOR MECHANICALLY FASTENED SYSTEMS
PREVIOUS: 04/28/2017	SKYLIGHT CURB MOUNT PENETRATION
SCALE: NONE	NEW CONSTRUCTION OR RE-ROOF