
DURO-LAST®
THE WORLD'S BEST ROOF®

DETAIL TAS3510

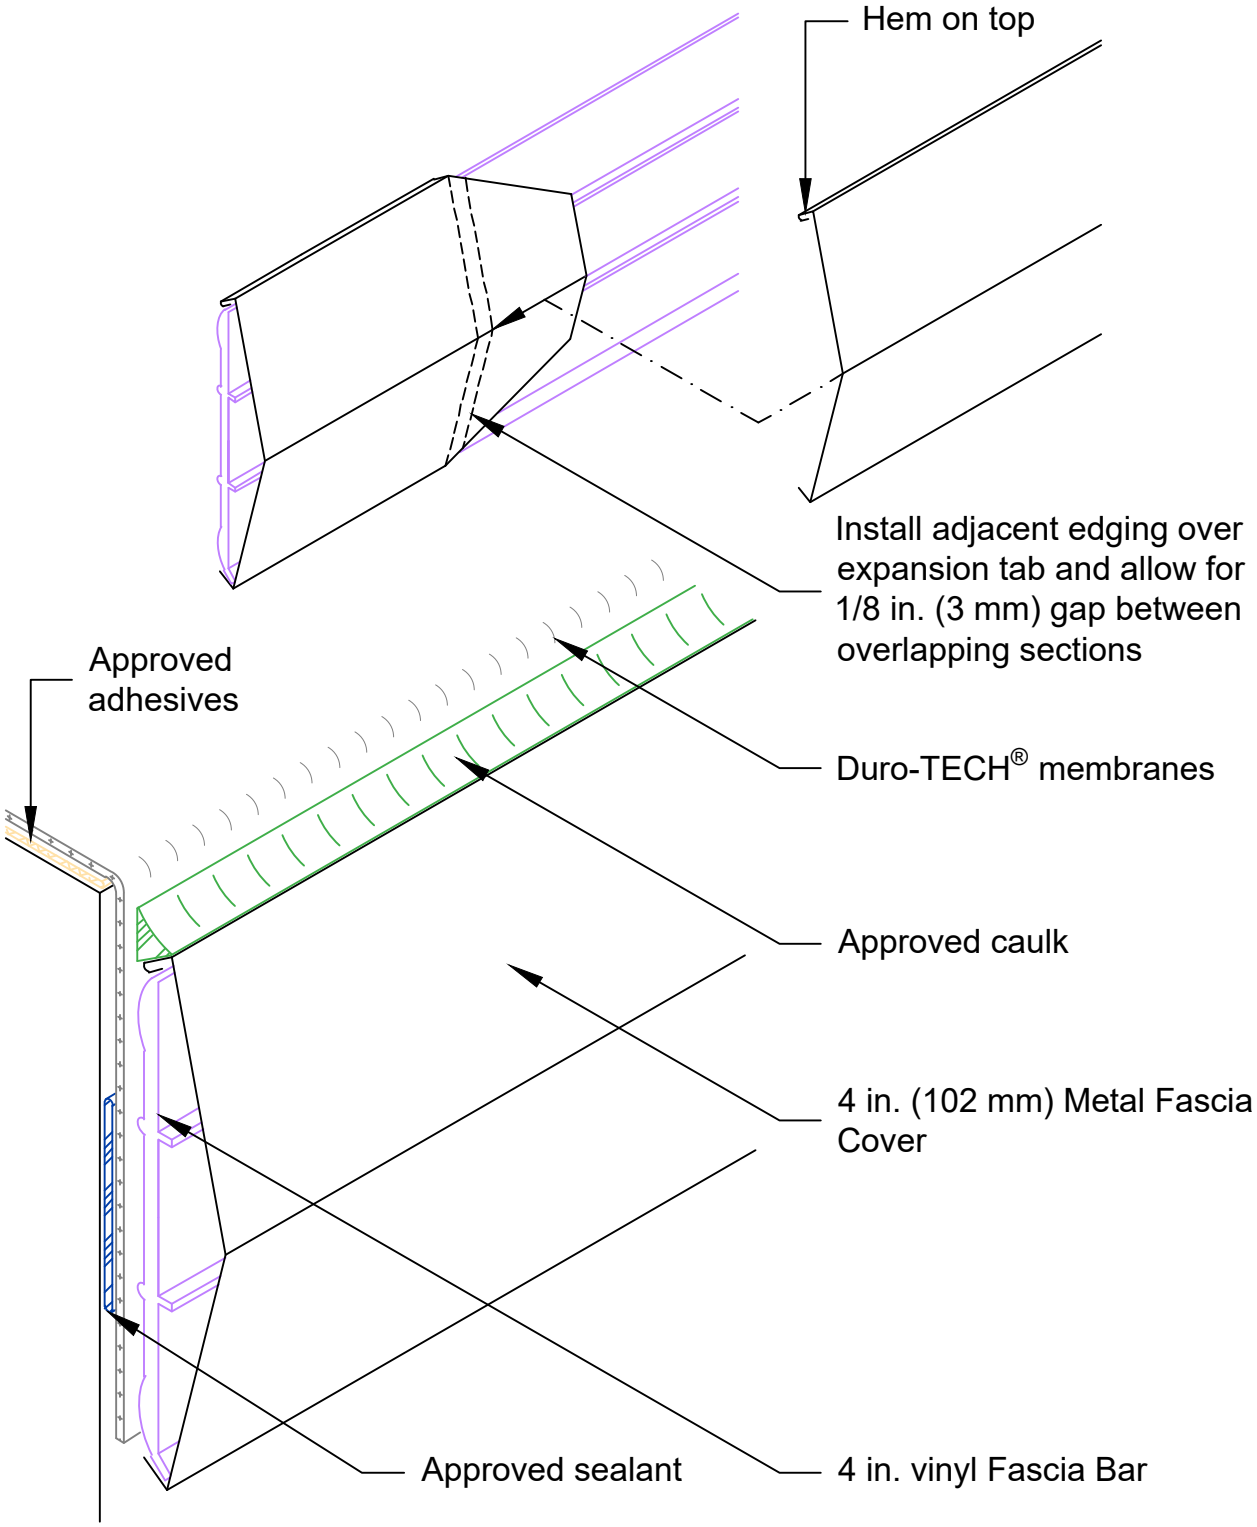

Note 1: This detail may also be used on parapets.

Note 2: Refer to Detail Drawing TAS3040 for complete installation instructions.

REVISED:	08/07/2026	TPO METAL EDGE DETAIL FOR ADHERED NON-FLEECE SYSTEMS
CREATED:	09/26/2025	4-INCH METAL FASCIA COVER
SCALE:	NONE	NEW CONSTRUCTION OR RE-