
DURO-LAST® THE WORLD'S BEST ROOF®

DETAIL TAS3560

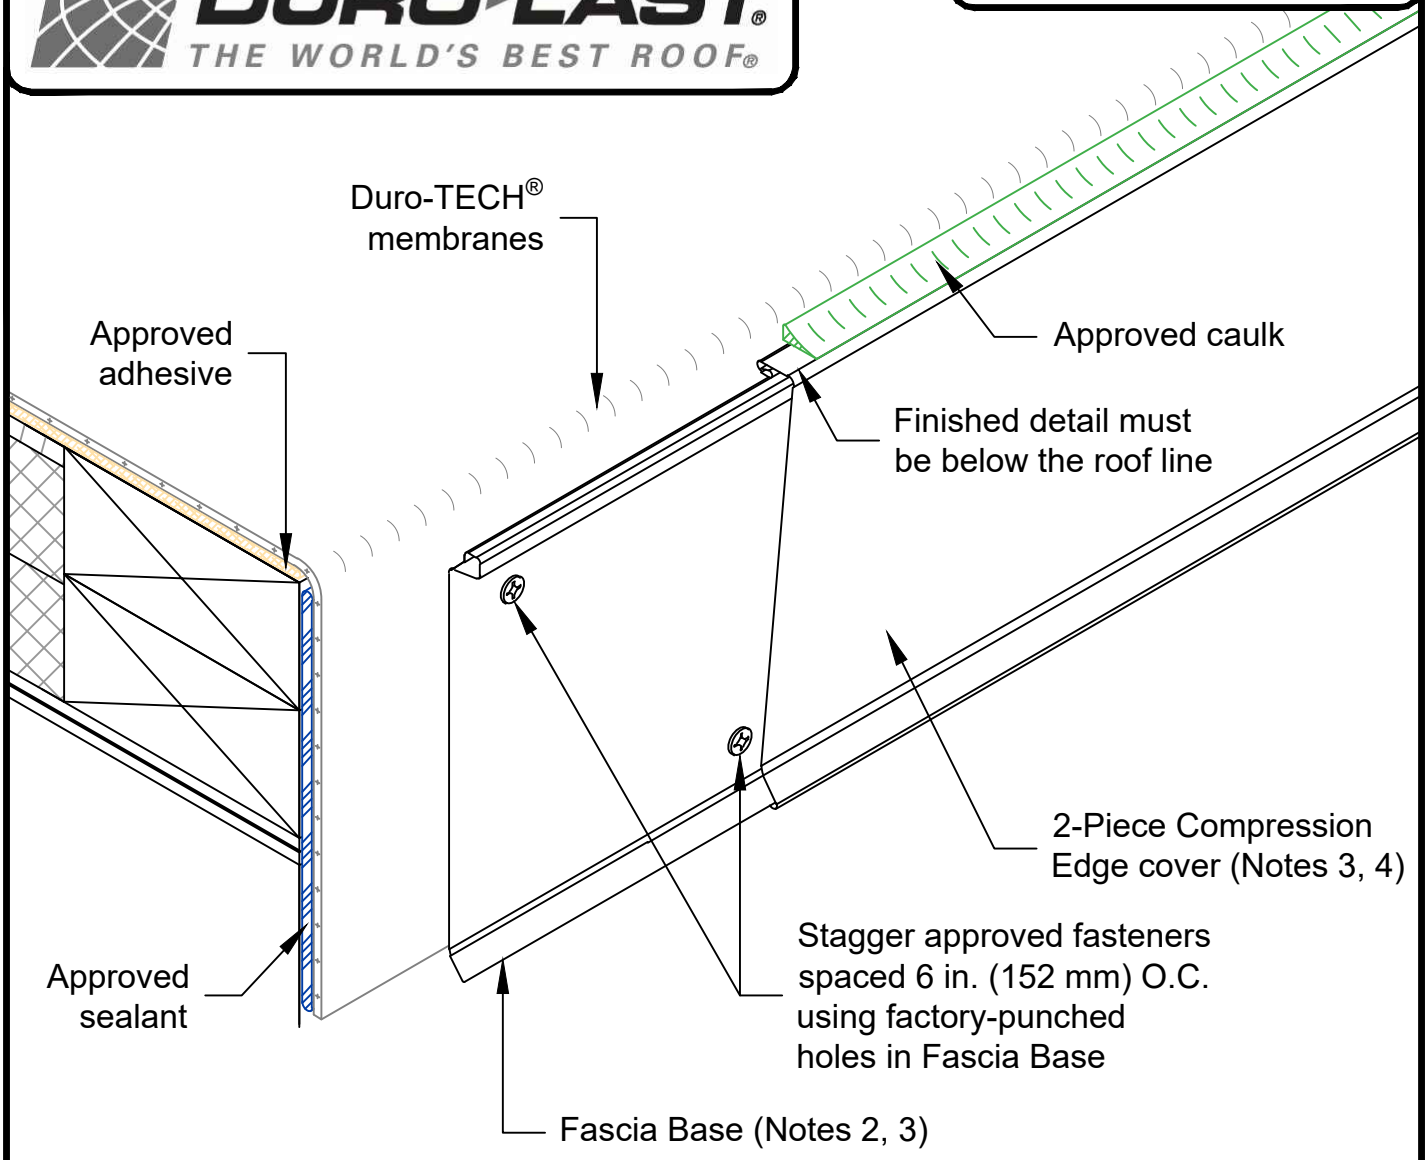

Note 1: This detail may also be used on parapets.

Note 2: A 1/4 in. (6 mm) gap is required between sections of Fascia Base.

Note 3: Joints in Fascia Base must be offset by a minimum of 12 in. (305 mm) from joints in 2-Piece Compression Edge cover.

Note 4: Install adjacent sections of 2-Piece Compression Edge cover over expansion tabs and allow for 1/8 in. (3 mm) gap between overlapping sections. Refer to Detail TAS3110.

Note 5: The Fascia System in **not** to be used as a gravel/water stop. Fascia System and caulk **must** be located below roof line.

REVISED:	08/10/2026	TPO METAL EDGE DETAIL FOR ADHERED NON-FLEECE SYSTEMS
CREATED:	09/26/2025	3 TO 8 INCH FASCIA BASE
SCALE:	NONE	NEW CONSTRUCTION OR RE-ROOF