


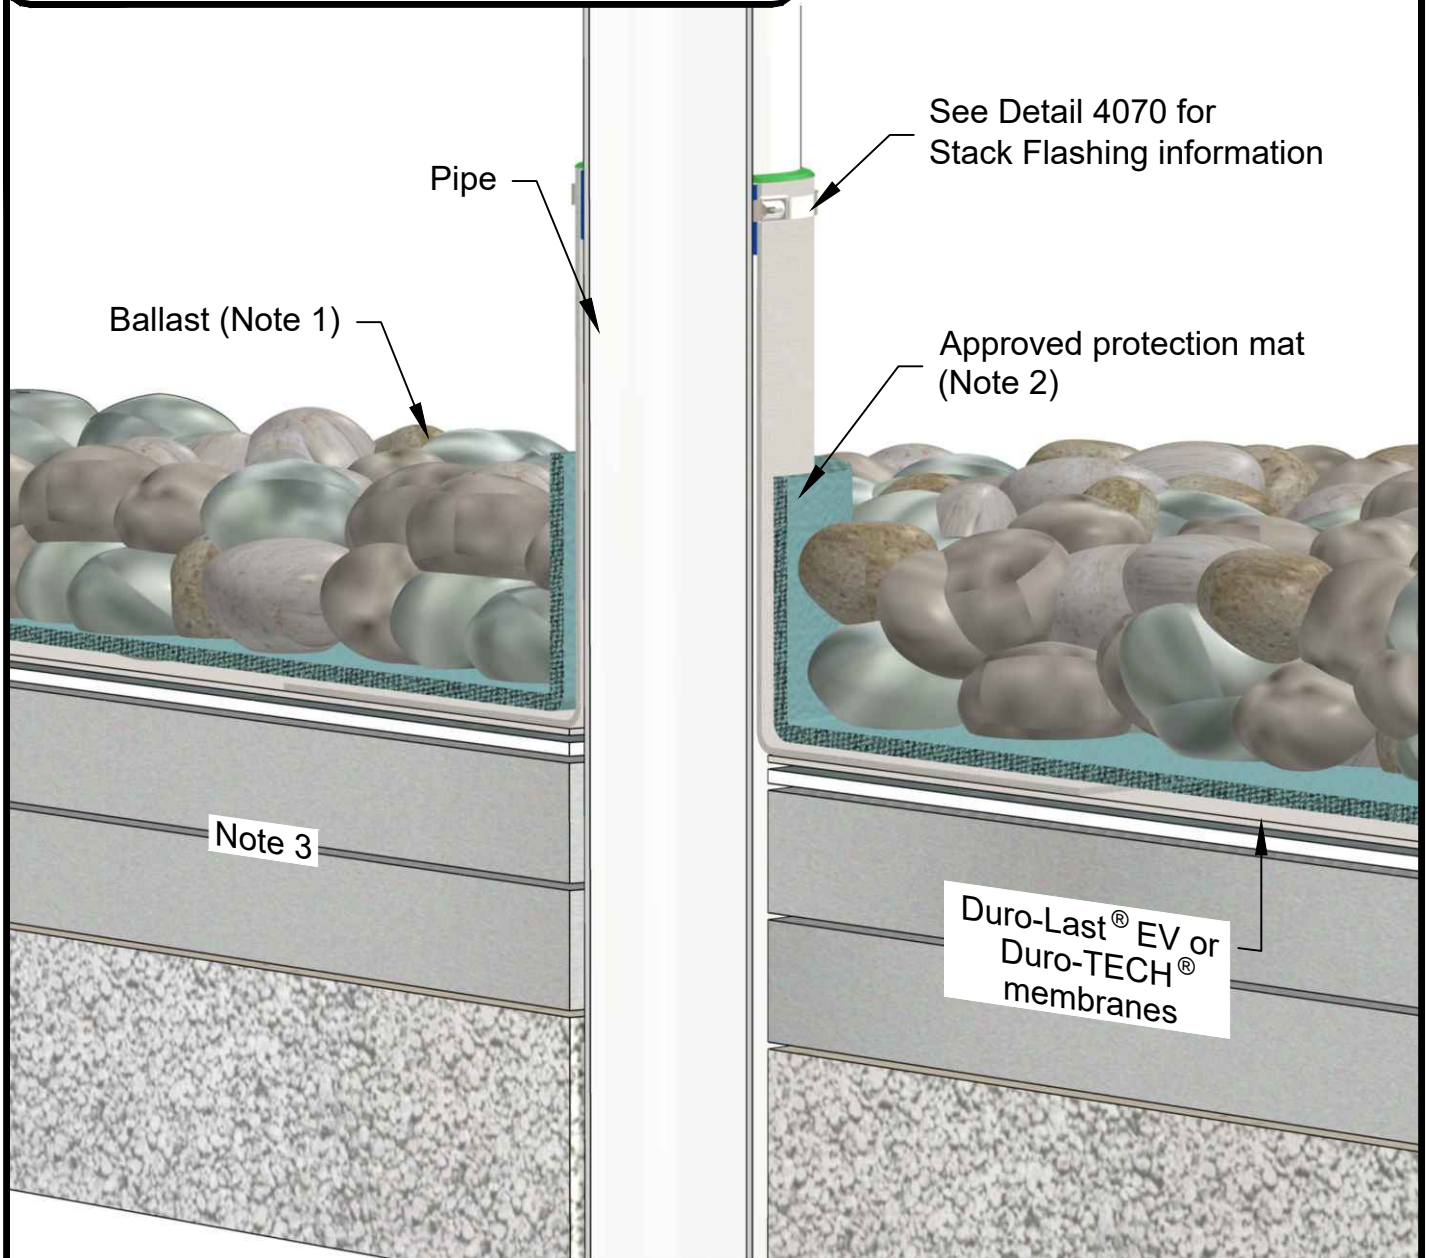

Note 1: For ballast requirements, refer to the Ballast Roofing System specification.

Note 2: Approved protection mat must be even with top of ballast.

Note 3: Refer to specifications for vapor barrier, insulation, cover board, and deck requirements.

REVISED: 00/00/0000	DETAIL FOR BALLAST ROOFING SYSTEMS
CREATED: 09/29/2026	ROUND PENETRATION
SCALE: NONE	NEW CONSTRUCTION OR RE-ROOF