


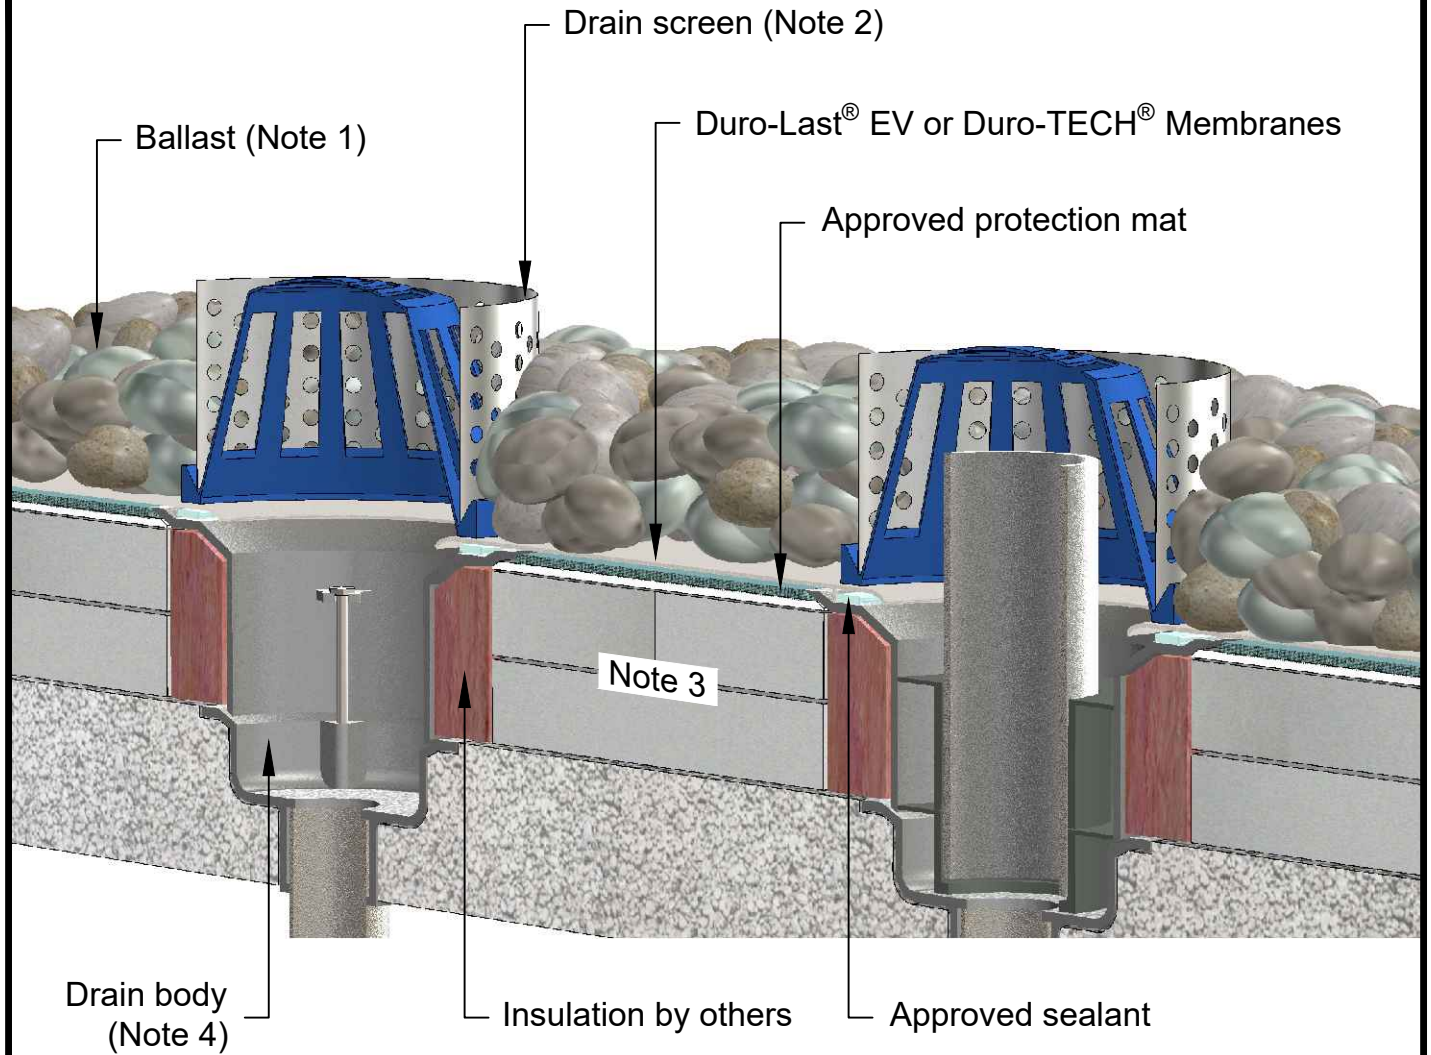

Note 1: For ballast requirements, refer to the Ballast Roofing System specification.

Note 2: Ballast not to exceed drain screen height.

Note 3: Refer to specifications for vapor barrier, insulation, cover board and deck requirements.

Note 4: For drain requirements, refer to specifications.

REVISED: 00/00/0000	DETAIL FOR BALLAST ROOFING SYSTEMS
CREATED: 09/29/2026	DRAIN AND OVERFLOW
SCALE: NONE	NEW CONSTRUCTION OR RE-ROOF