


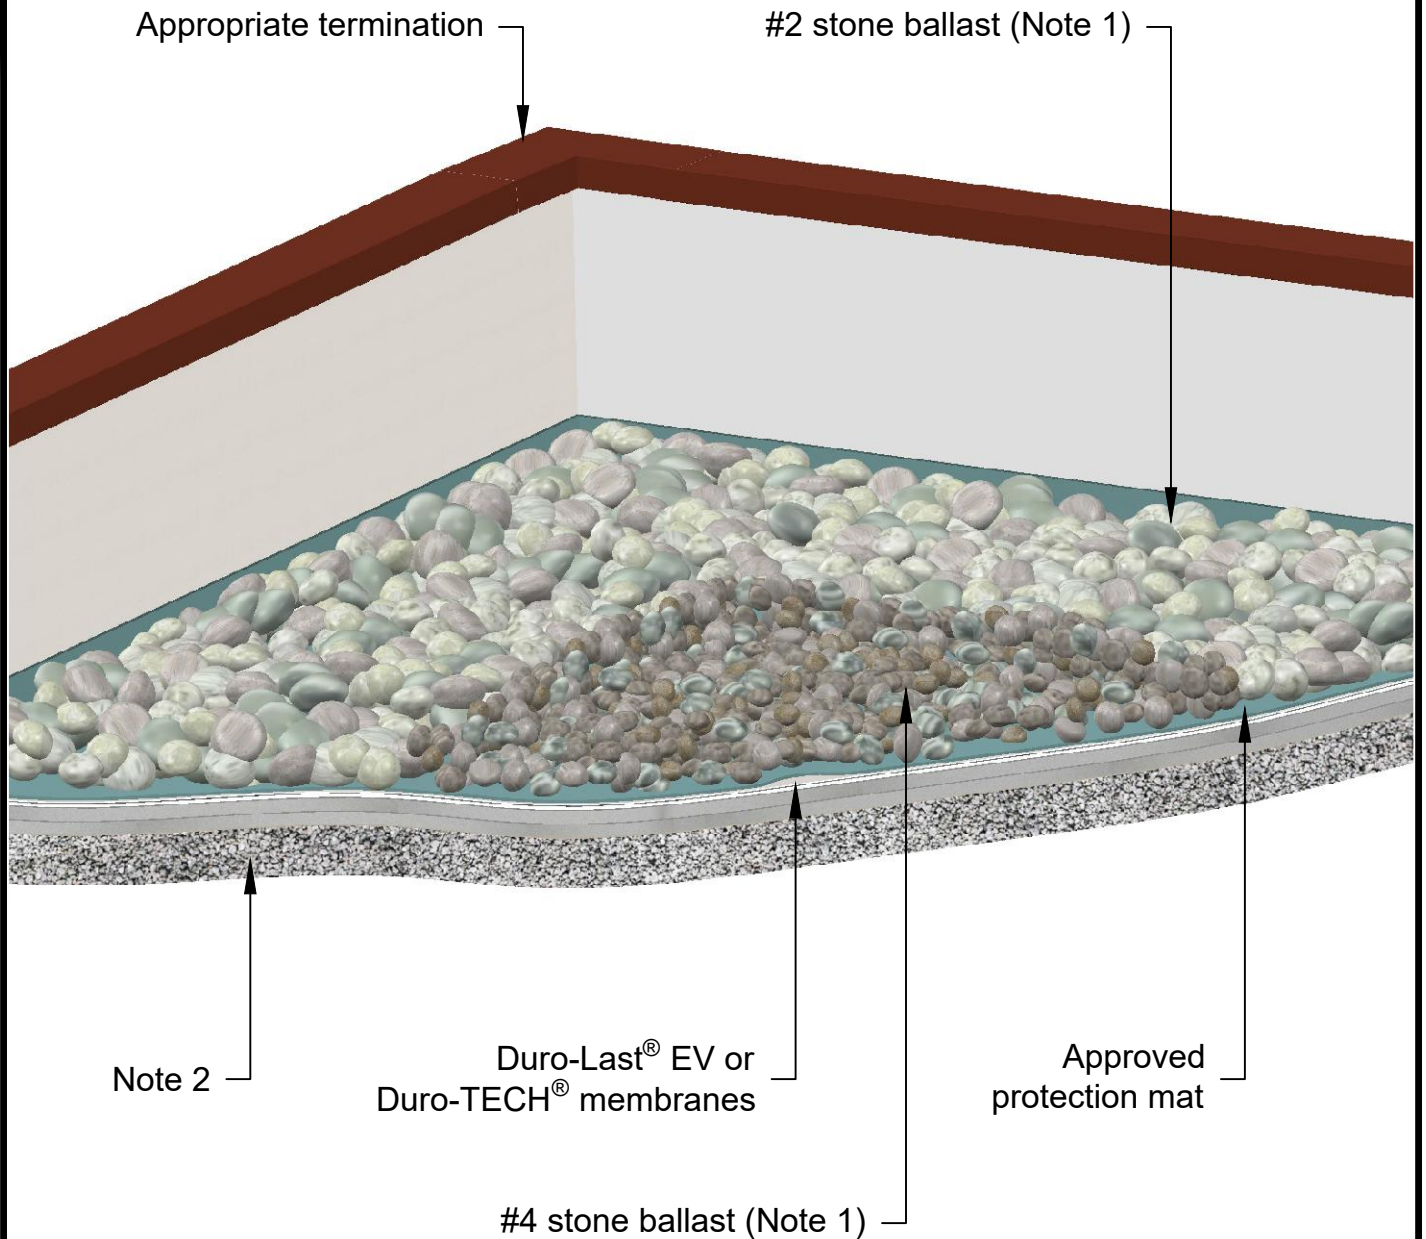

Note 1: For ballast requirements, refer to the Ballast Roofing System specification.

Note 2: Refer to specifications for vapor barrier, insulation, cover board, and deck requirements.

REVISED: 00/00/0000	DETAIL FOR BALLAST ROOFING SYSTEMS
CREATED: 09/29/2026	ROCK PERIMETER ENHANCEMENT - SYSTEM #2
SCALE: NONE	NEW CONSTRUCTION OR RE-ROOF